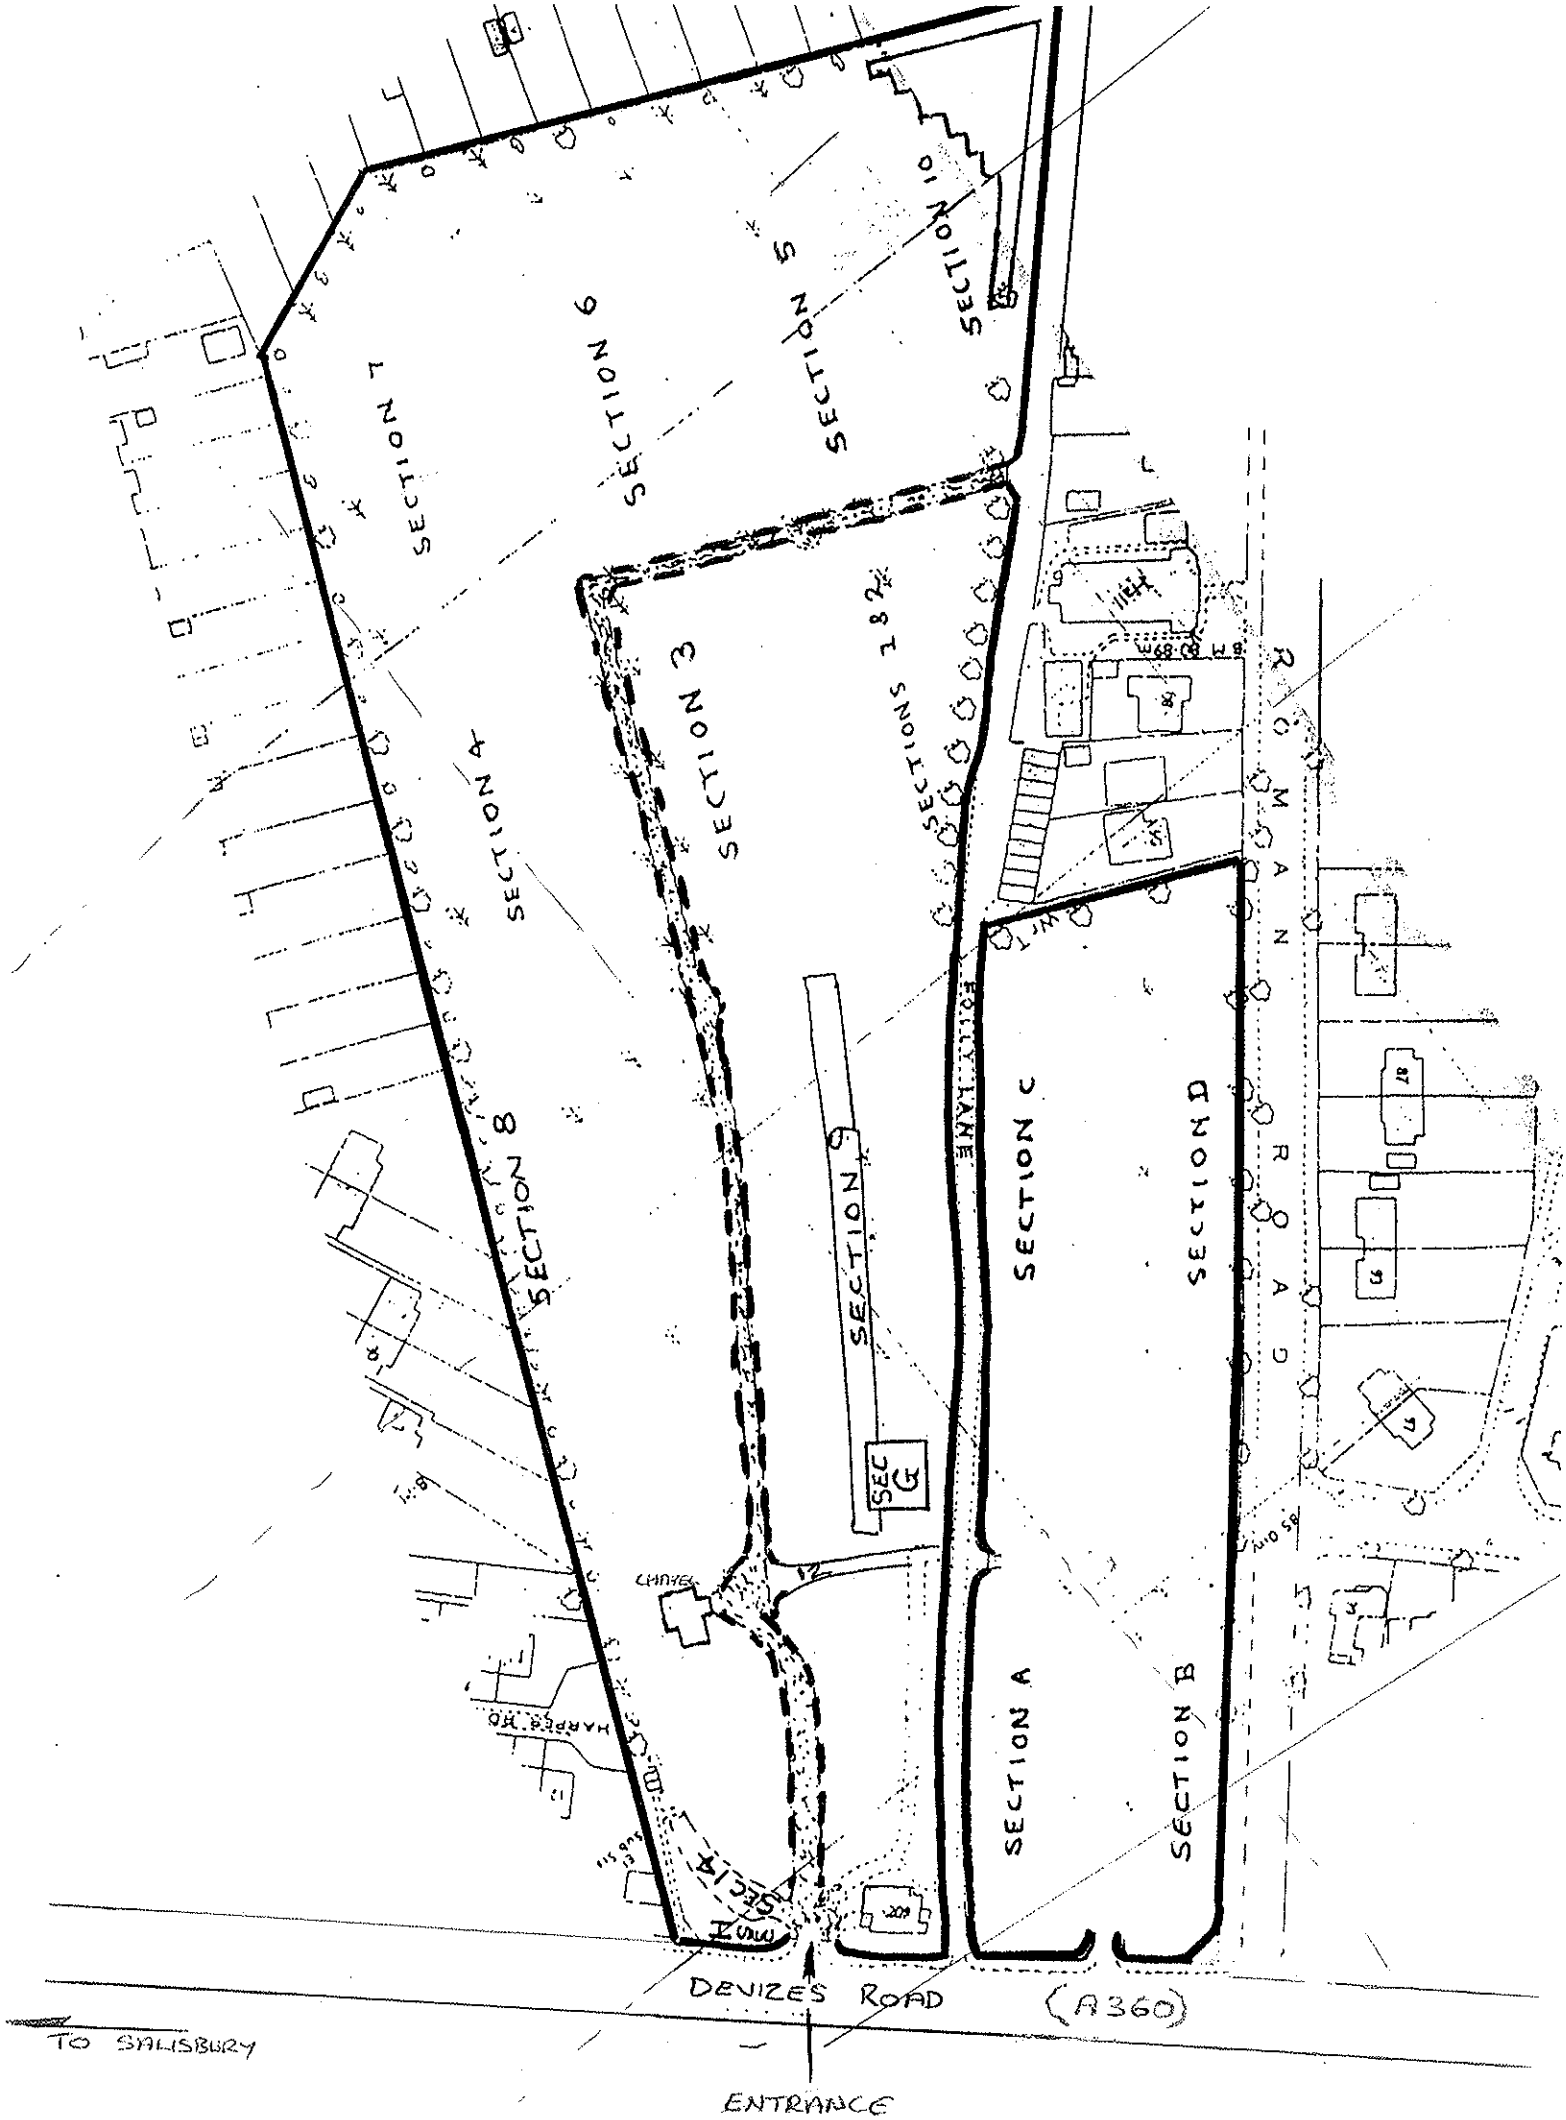
SECTION 7
SECTION 6
SECTION 5
SECTION 10
SECTION 4
SECTION 3
SECTIONS 1 & 2
SECTION 8
SECTION G
SEC G
SECTION C
SECTION D
SECTION A
SECTION B
SEC 14
CHAPEL
HARPER RD
ROMAN ROAD
DEVIZES ROAD (A360)
TO SALISBURY
ENTRANCE