


Bishopdown Road Play Area

Salisbury City Council

9 New pieces of play equipment

30 Plus Capacity of users

0-8 Play for all ages and abilities

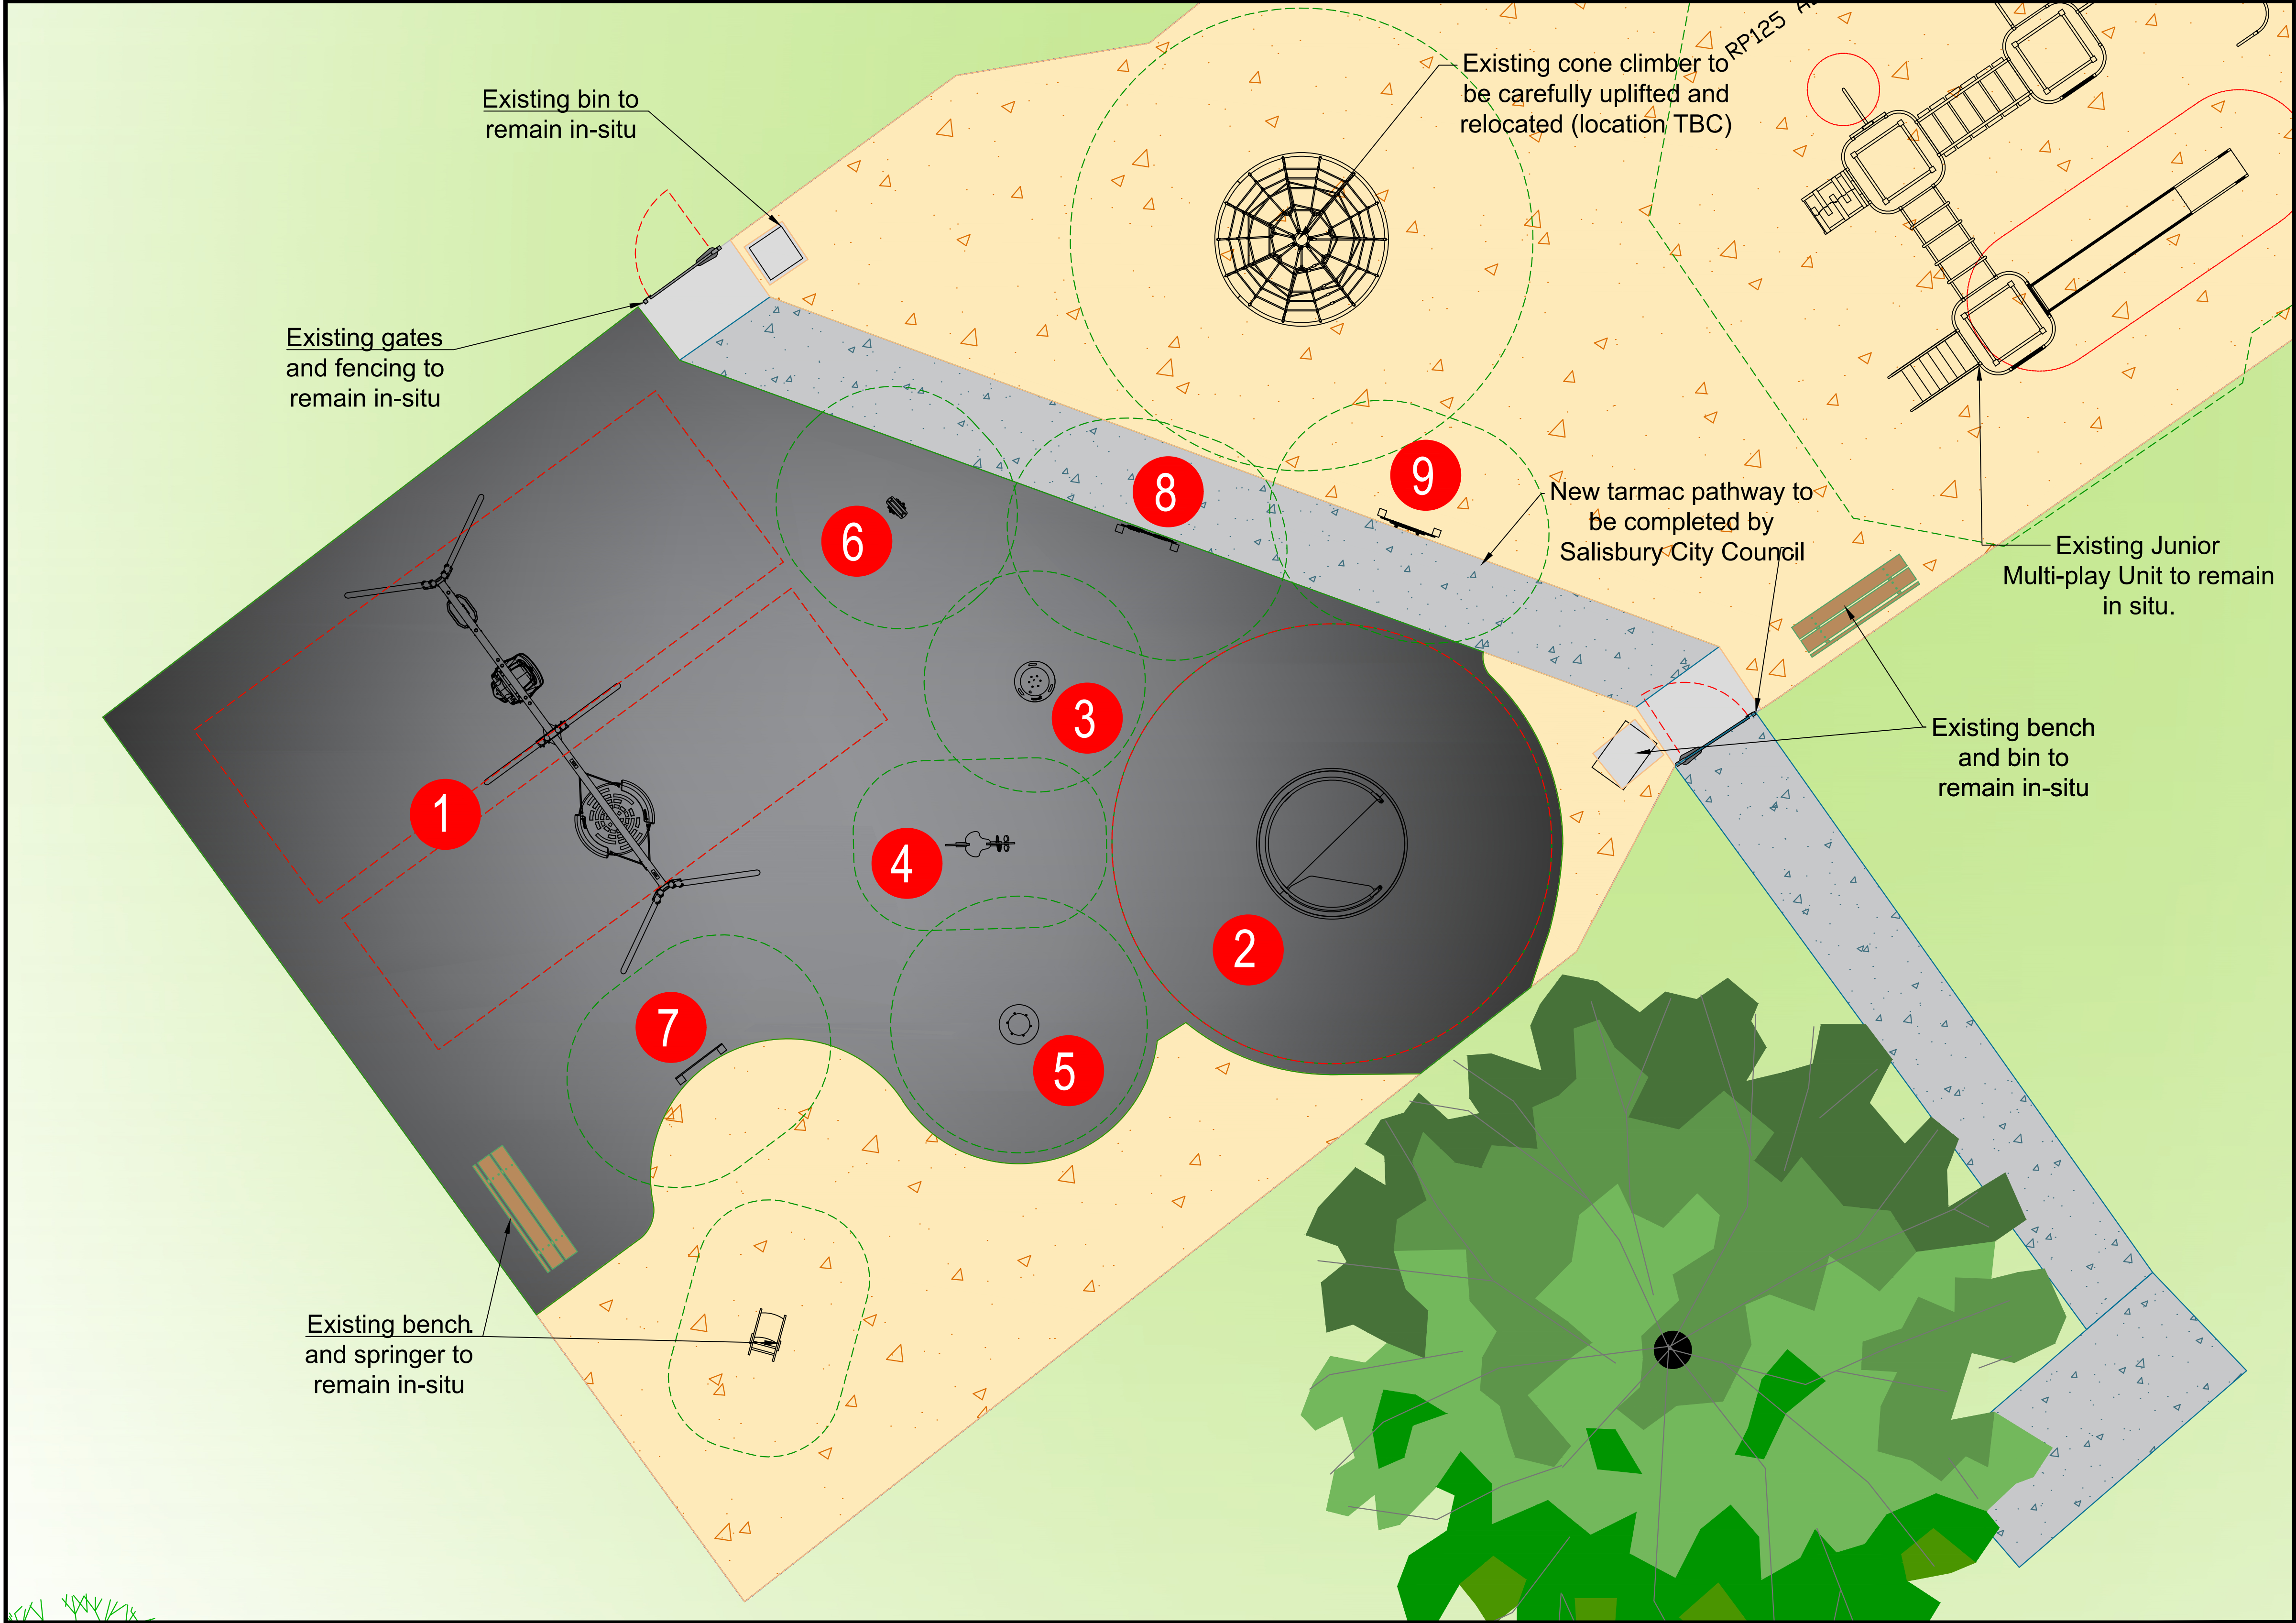

Equipment:



Label: 1
Product Number: KSW904-CUSTOM-20499477
Product Name: 3 Seat Inclusive Swing Frame



Label: 2
Product Number: PCM157-xx01
Product Name: Wheelchair Carousel




Label: 3
Product Number: ELE400066-xxDT
Product Name: Springer Bowl



Label: 4
Product Number: M17203-xxP
Product Name: Horse Springer



Label: 5
Product Number: FSSBB05
Product Name: Spring Balance Bells

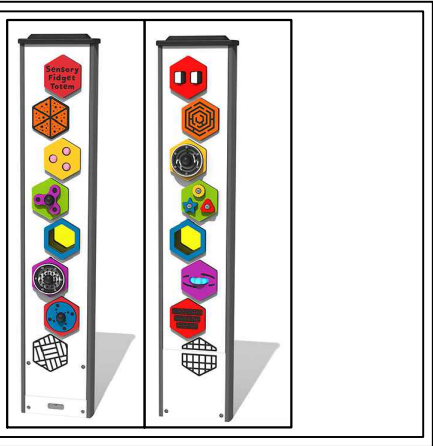


Label: 6
Product Number: FITMFID
Product Name: Sensory Fidget Totem



Label: 7
Product Number: FIRAIN6NGP
Product Name: Make it Rain Play Panel



Label: 8
Product Number: FISENP6
Product Name: Sensory Play Panel

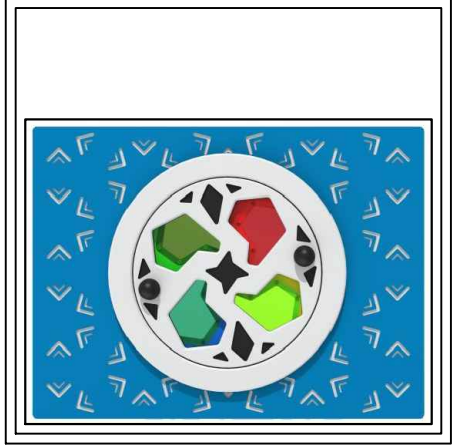

Label: 9
Product Number: Colour Wheel Kaleidoscope
Product Name: FICWK6

Surfacing key:

	Wetpour Black		Existing Loose Bark
	New Tarmac Path by others		Existing Concrete Hardstanding
	Existing Grass		

Site notes:

- Existing multi play unit to be removed and disposed by Salisbury City Council
- Existing cone climber to be carefully uplifted and reinstalled to new location (location TBC)
- New tarmac path to be laid by Salisbury City Council
- Existing loose bark to be removed and dispersed across remaining play area
- Lay new wetpour safety surfacing and trench edge into surrounding area

Option 1

Project & Title		Designed by	
Bishopdown Road Play Area		R.P	
Client	Date	Scale	
Salisbury City Council	05/07/2026	1:50 @ A1	
Drawing No.	Sheet	Revision	
CAS-597294B2P1K3			



Bishopdown Road Play Area

Salisbury City Council

30
PLUS
USERS

48
PLUS PLAY
FEATURES

AGE
0-8
RANGE



Our design at Bishopdown Road Play Area ensures that users of a range of ages and abilities can learn, interact, imagine and play together!



Make it Rain - play Panel



Kaleidoscope play Panel



Sensory Play Panel

Shell seat swing

Cradle seat swing

Three seat inclusive swing frame

Inclusive seat swing

Spring balance bell

Sensory fidget totem

Relocated cone climber

Wheelchair accessible carousel

Horse springer

Supported springer bowl

LIFETIME* WARRANTY

- Stainless Steel Parts
- Hot-Dip Galvanised Posts
- EcoCore™ and other KOMPAN HDPE Parts

Lower CO₂ emissions
Play equipment made from 95% recycled materials



SENSORY PLAY



Carousel fits two wheelchairs




Interact with panels from all sides

Option 1

Salisbury City Council

Bishopdown Play Area

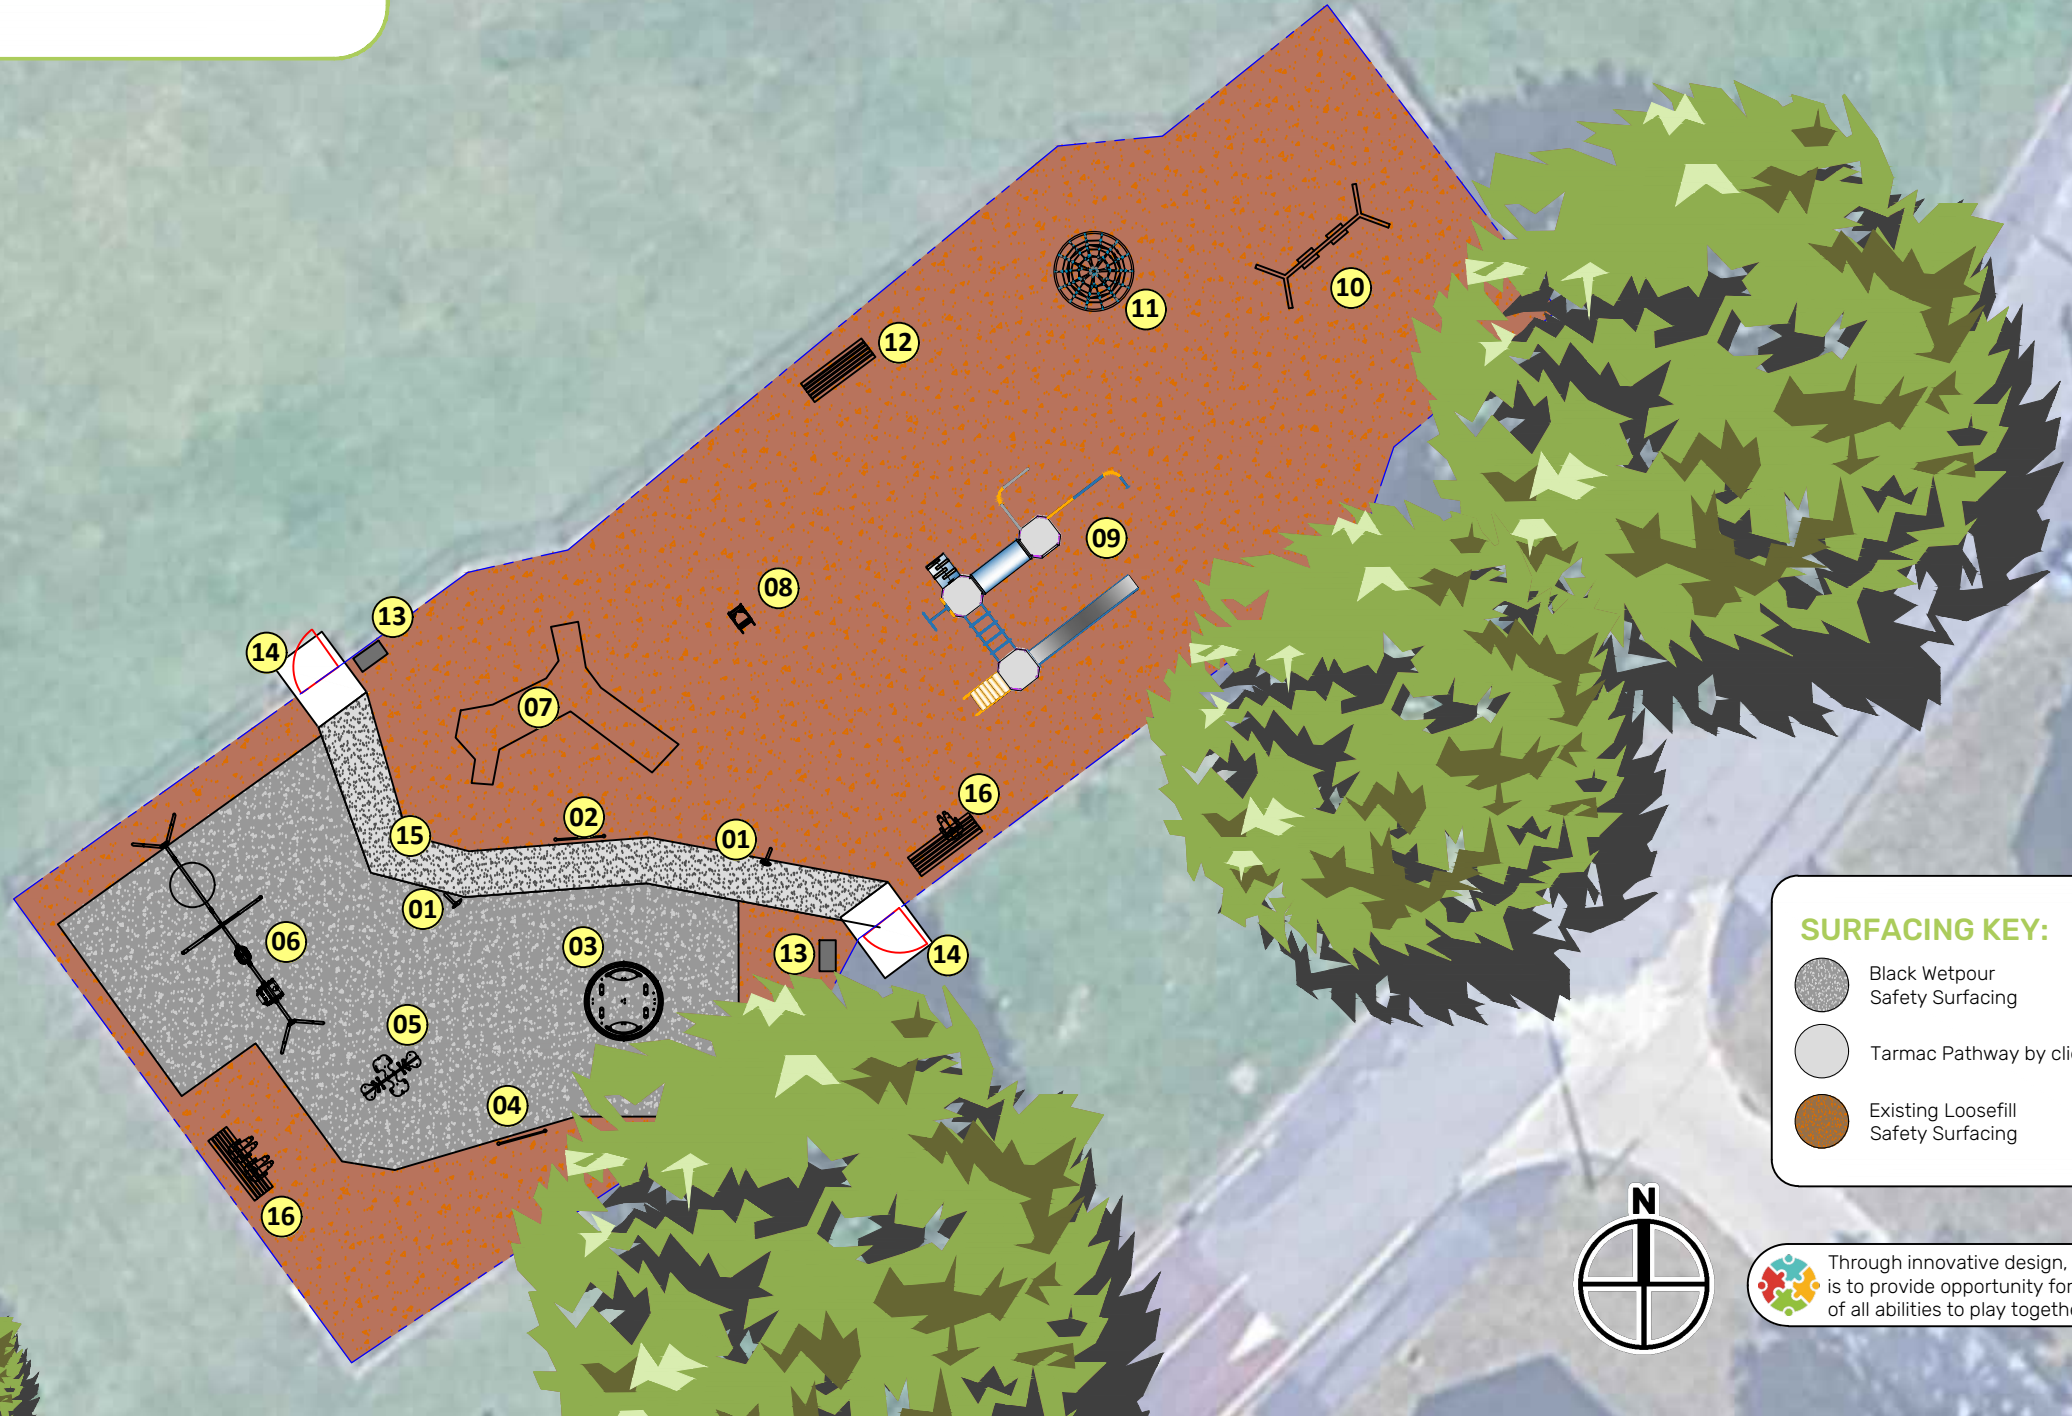


- EQUIPMENT KEY CONT:**
- 07 - Existing Toddler Multi-Play
 - 08 - Relocated Springer
 - 09 - Existing Junior Multi-Play
 - 10 - Existing Junior Swings
 - 11 - Relocated Cone Climber
 - 12 - Relocated Seat
 - 13 - Existing Bins
 - 14 - Existing Gates
 - 15 - New pathway by others
 - 16 - Existing Seats

- SURFACING KEY:**
- Black Wetpour Safety Surfacing
 - Tarmac Pathway by client
 - Existing Loosefill Safety Surfacing



Through innovative design, our aim is to provide opportunity for children of all abilities to play together.

EQUIPMENT KEY:

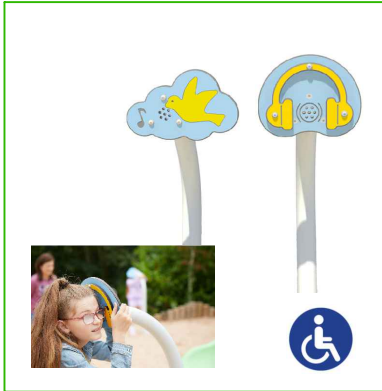

1. Talk Tubes MTU030



2. Rock, Paper, Scissors Play Panel FIRP3



3. Inclusive Roundabout SIR075



4. Texture Turtle Play Panel FITURTEX6



5. Inclusive Four Way See-saw FWS001




6. Swings with 1x Turtle Group Swing, Cradle Seat, 1x Inclusive Seat, MSW200 & MSW350

Option 2

PROJECT	Salisbury City Council		
CLIENT	Bishopdown Play Area		
DRAWING BY	AA	QUOTE NO.	15116a
DATE	03/07/2026	ACCOUNT MANAGER	
SCALE	1/200@A3		

Overall Rendered View



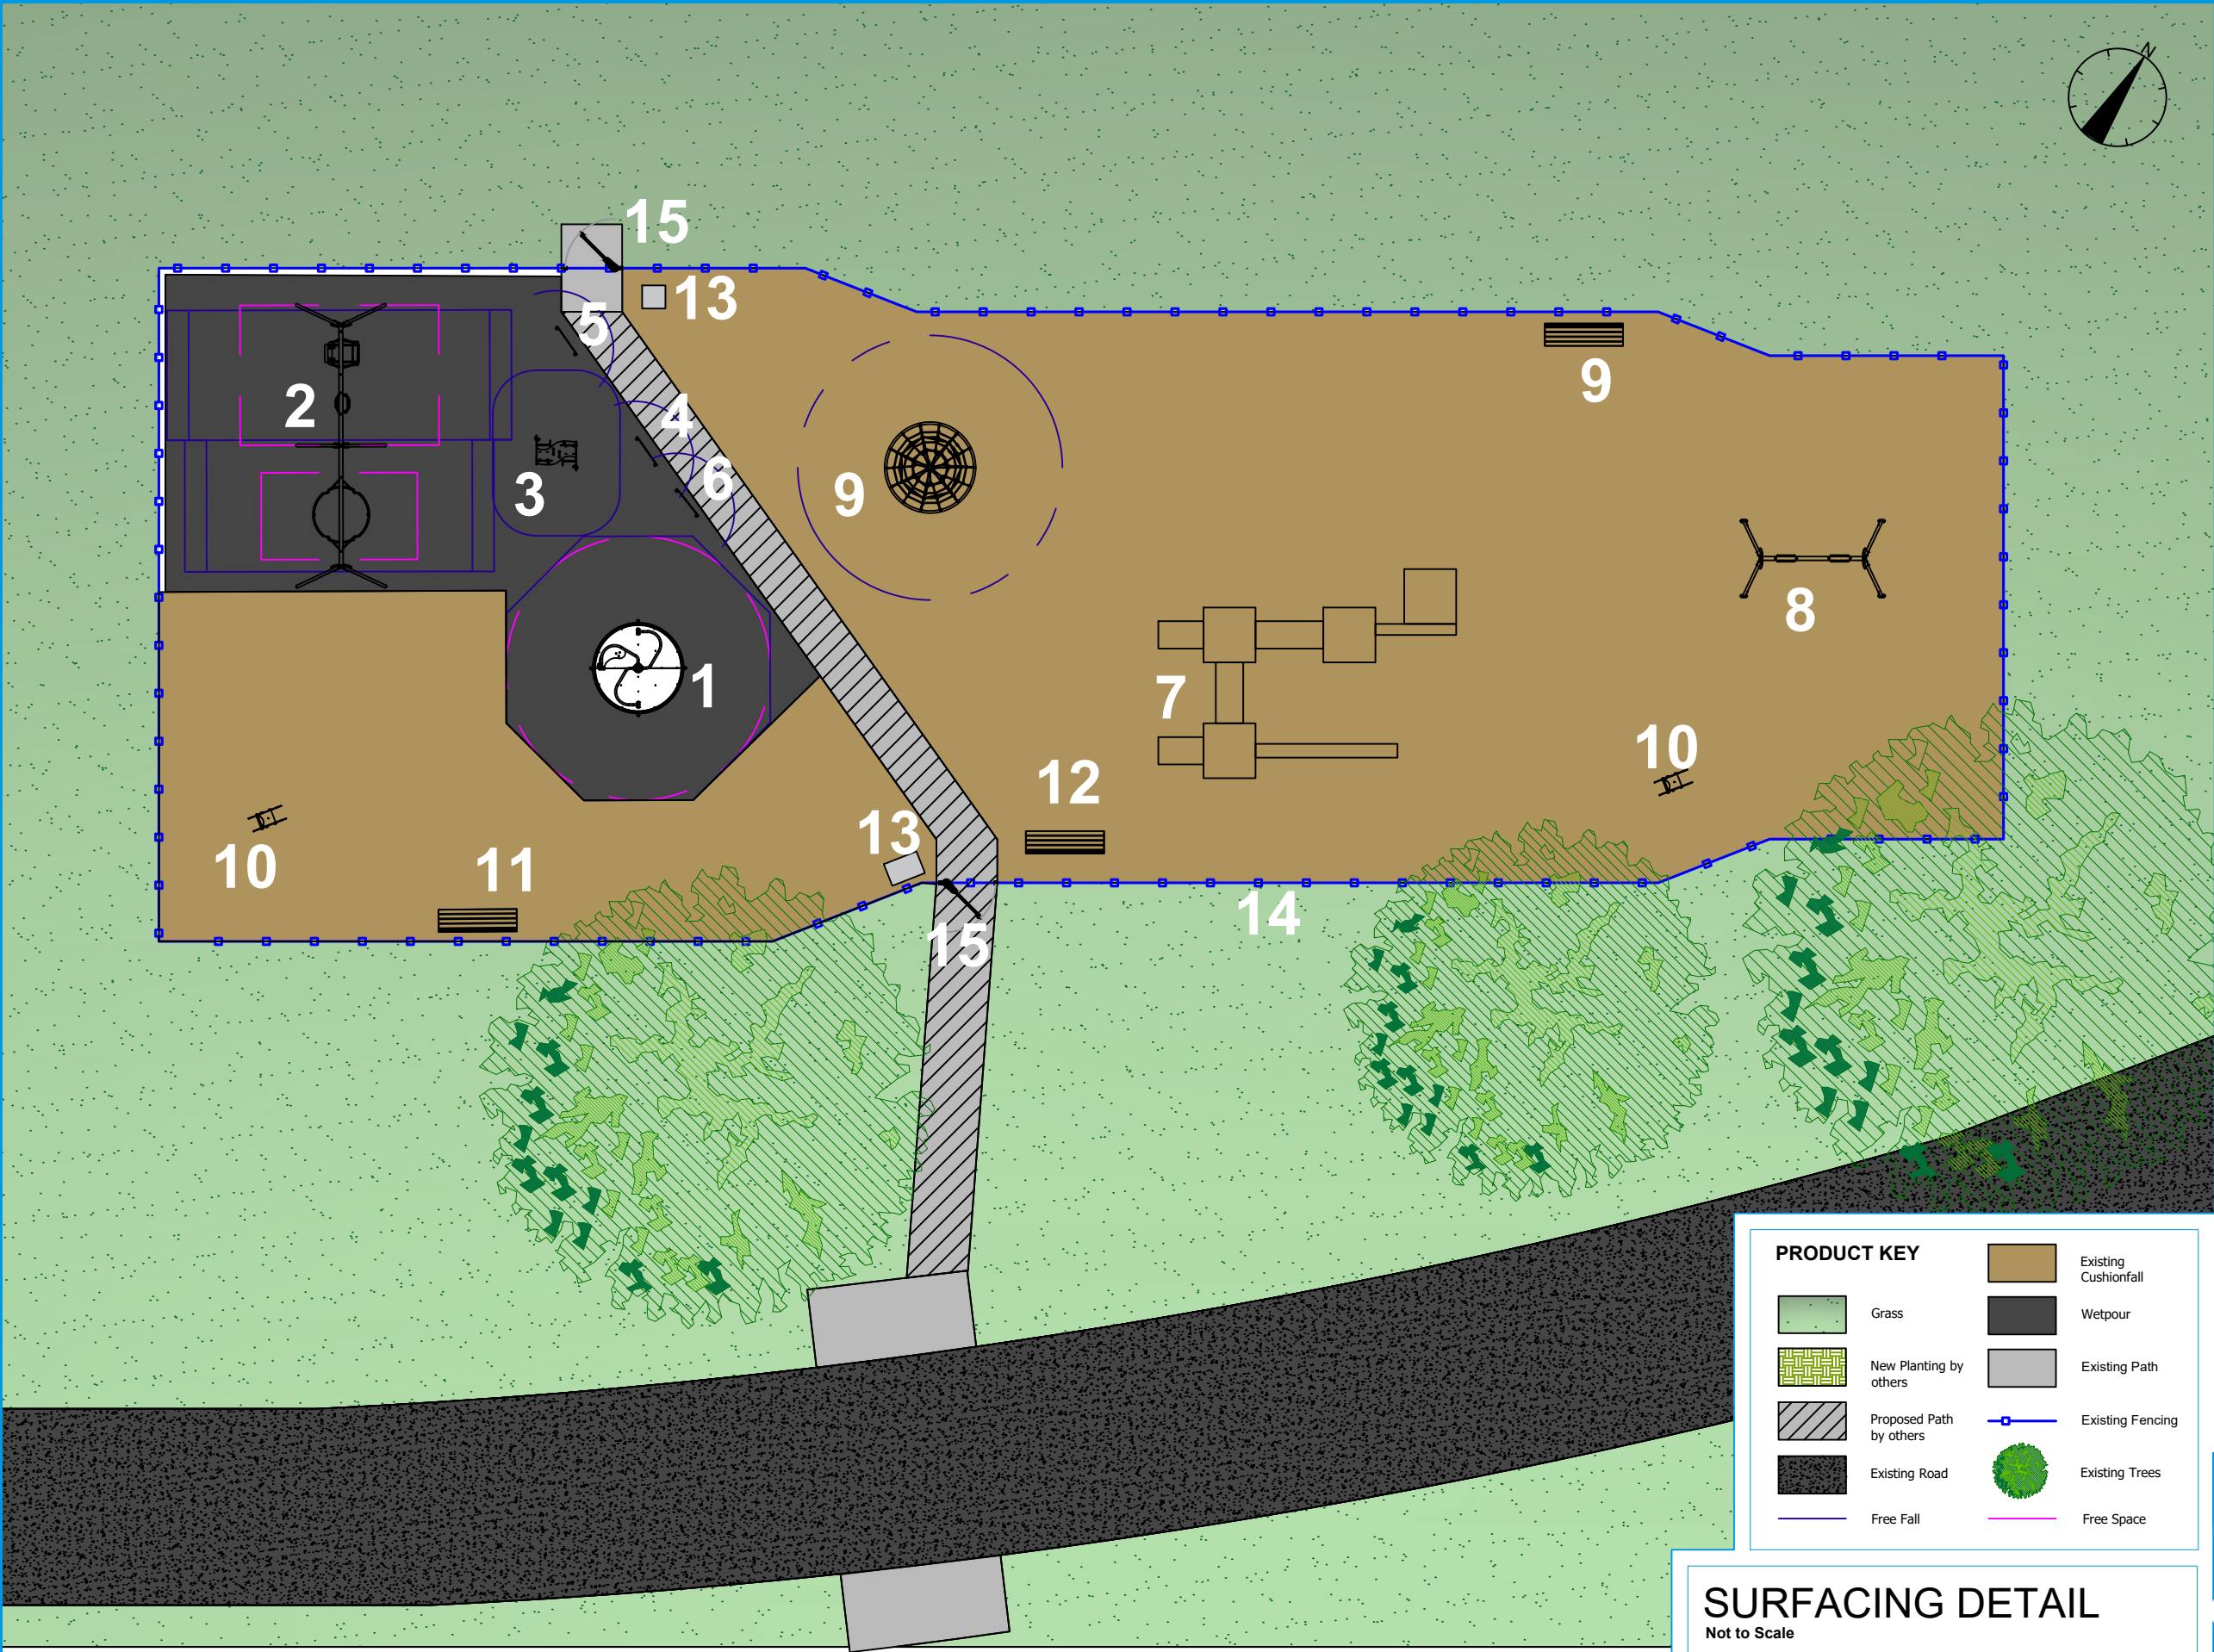

ITEMS LIST

- Play Equipment**
- | | |
|---|-----------------------------|
| 1. Inclusive Roundabout* | Ref: J2409A |
| 2. Metal Combination Swing: 1x Pod, 1x Cradle & 1x Inclusive (2.45m high frame) | Ref: UKSPACier60-UK2024-174 |
| 3. Face to Face Springer | Ref: J858A |
| 4. Fahr Sensory Hexagons Play Panel (800x595mm)** | Ref: UKFISENHEX6 |
| 5. Fahr Rainbow Play Panel (800x595mm)** | Ref: UKFIRBOW6 |
| 6. Fahr Tic Tac Toe Play Panel (800x595mm)** | Ref: UKFITICTAC6 |

*Supply & Install Drainage to help reduce standing water under Flush Roundabout

**Play Panel to require 6x Fahr Recycled Square Plastic Post (100x100x1550mm) Ref:UKFIRPSQ1550

- Existing Play Equipment**
- 7. Junior Toddler Multiplay Unit
 - 8. Flat Seat swings
 - 9. Cone Climber (Relocated from Toddler Area)
 - 10. Springer

- Existing Ancillaries**
- 11. Bench (Relocated)
 - 12. Bench
 - 13. Litter Bin
 - 14. Fencing
 - 15. Gate

- Safety Surfacing**
- Area to be surfaced with 105m² Black Wetpour Critical Fall Heights:
- | | |
|--------|---------|
| 65.5m² | @ <1.2m |
| 21m² | @ 1.4m |
| 18.5m² | @ 1.55m |

- Groundworks**
- Wetpour requires full groundworks, these equate to:
- 109m² Scrape back and spread 150mm (17m³) existing Cushionfall into Eastern section of play area
 - 109m² Recycled 6F5 Aggregate 200mm Deep
 - 109m² MOT Type 1 Stone 100mm Deep
 - 48Lm Concrete Kerb Flat Top Edging (PCC) 900x150x50mm

- Removals**
- Removal of existing swing
 - Removal of existing cone climber & bench ready for reinstallation

- Miscellaneous**
- Preliminaries included.
 - Post Installation Inspection included.
 - Temporary Fuel Surcharge.

Optional Extra

Removal of existing multiplay unit.
Removal of existing springer.

not guarantee the quality of the Cushionfall being re-laid. The client is responsible for making sure there is the correct depth of Cushionfall for the required CFH's of the equipment.

Drainage for underneath the J2409A Roundabout has been included, this is to reduce the amount of standing water but does not ensure that standing water will not occur.

Subject to full site survey from

Edging for Wetpour surfacing has been costed for as if the proposed pathway edges will be in situ upon Proludic's arrival on site. If this is not the case, additional costs will incur.

Wetpour guarantees are only valid when laid onto appropriate subbase with pre-cast concrete edging (PCC) to the manufacturer's specification. Wetpour guarantees will not be applicable when wetpour is laid onto any existing surface this includes (but not limited to) existing wetpour, paving slabs, tarmac & concrete.

All Rubber Surfacing colours are subject to ultra violet light degradation and as such total colour stability cannot be guaranteed. Consistency of shade or pigment in this recycled product cannot be guaranteed. Coloured Coated Surfaces may lose their coating and pigment from the recycled product may come off on clothes and cause staining.

Preliminaries have been included within your quotation, these equate to site setup, safety fencing, safety signage, welfare, offloading of equipment, storage & waste removal.

All pathways, furniture, planting, mounding and any other soft landscaping works not mentioned above are to be done by others.


PRODUCT KEY

- | | | | |
|--|-------------------------|--|----------------------|
| | Grass | | Existing Cushionfall |
| | New Planting by others | | Wetpour |
| | Proposed Path by others | | Existing Path |
| | Existing Road | | Existing Fencing |
| | Free Fall | | Existing Trees |
| | | | Free Space |

SURFACING DETAIL

Not to Scale

FULL GROUNDWORKS & NEW PCC EDGE - WETPOUR

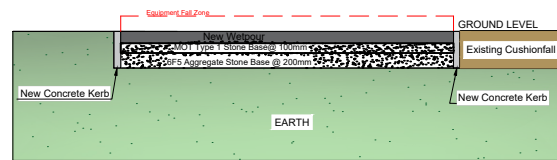

Option 3

CLIENT NAME:
Salisbury City Council


OPPORTUNITY NAME:
Bishopdown Play Area - Salisbury

DRAWN BY: PP/DB/JPS SCALE: 1 : 150 @ A3

CHECKED BY: AL/PP DATE: 13/07/2026

DRAWING REF: 2607.53284(BishopdownPA_Salisbury_SalisburyCC)

PLAN VIEW:

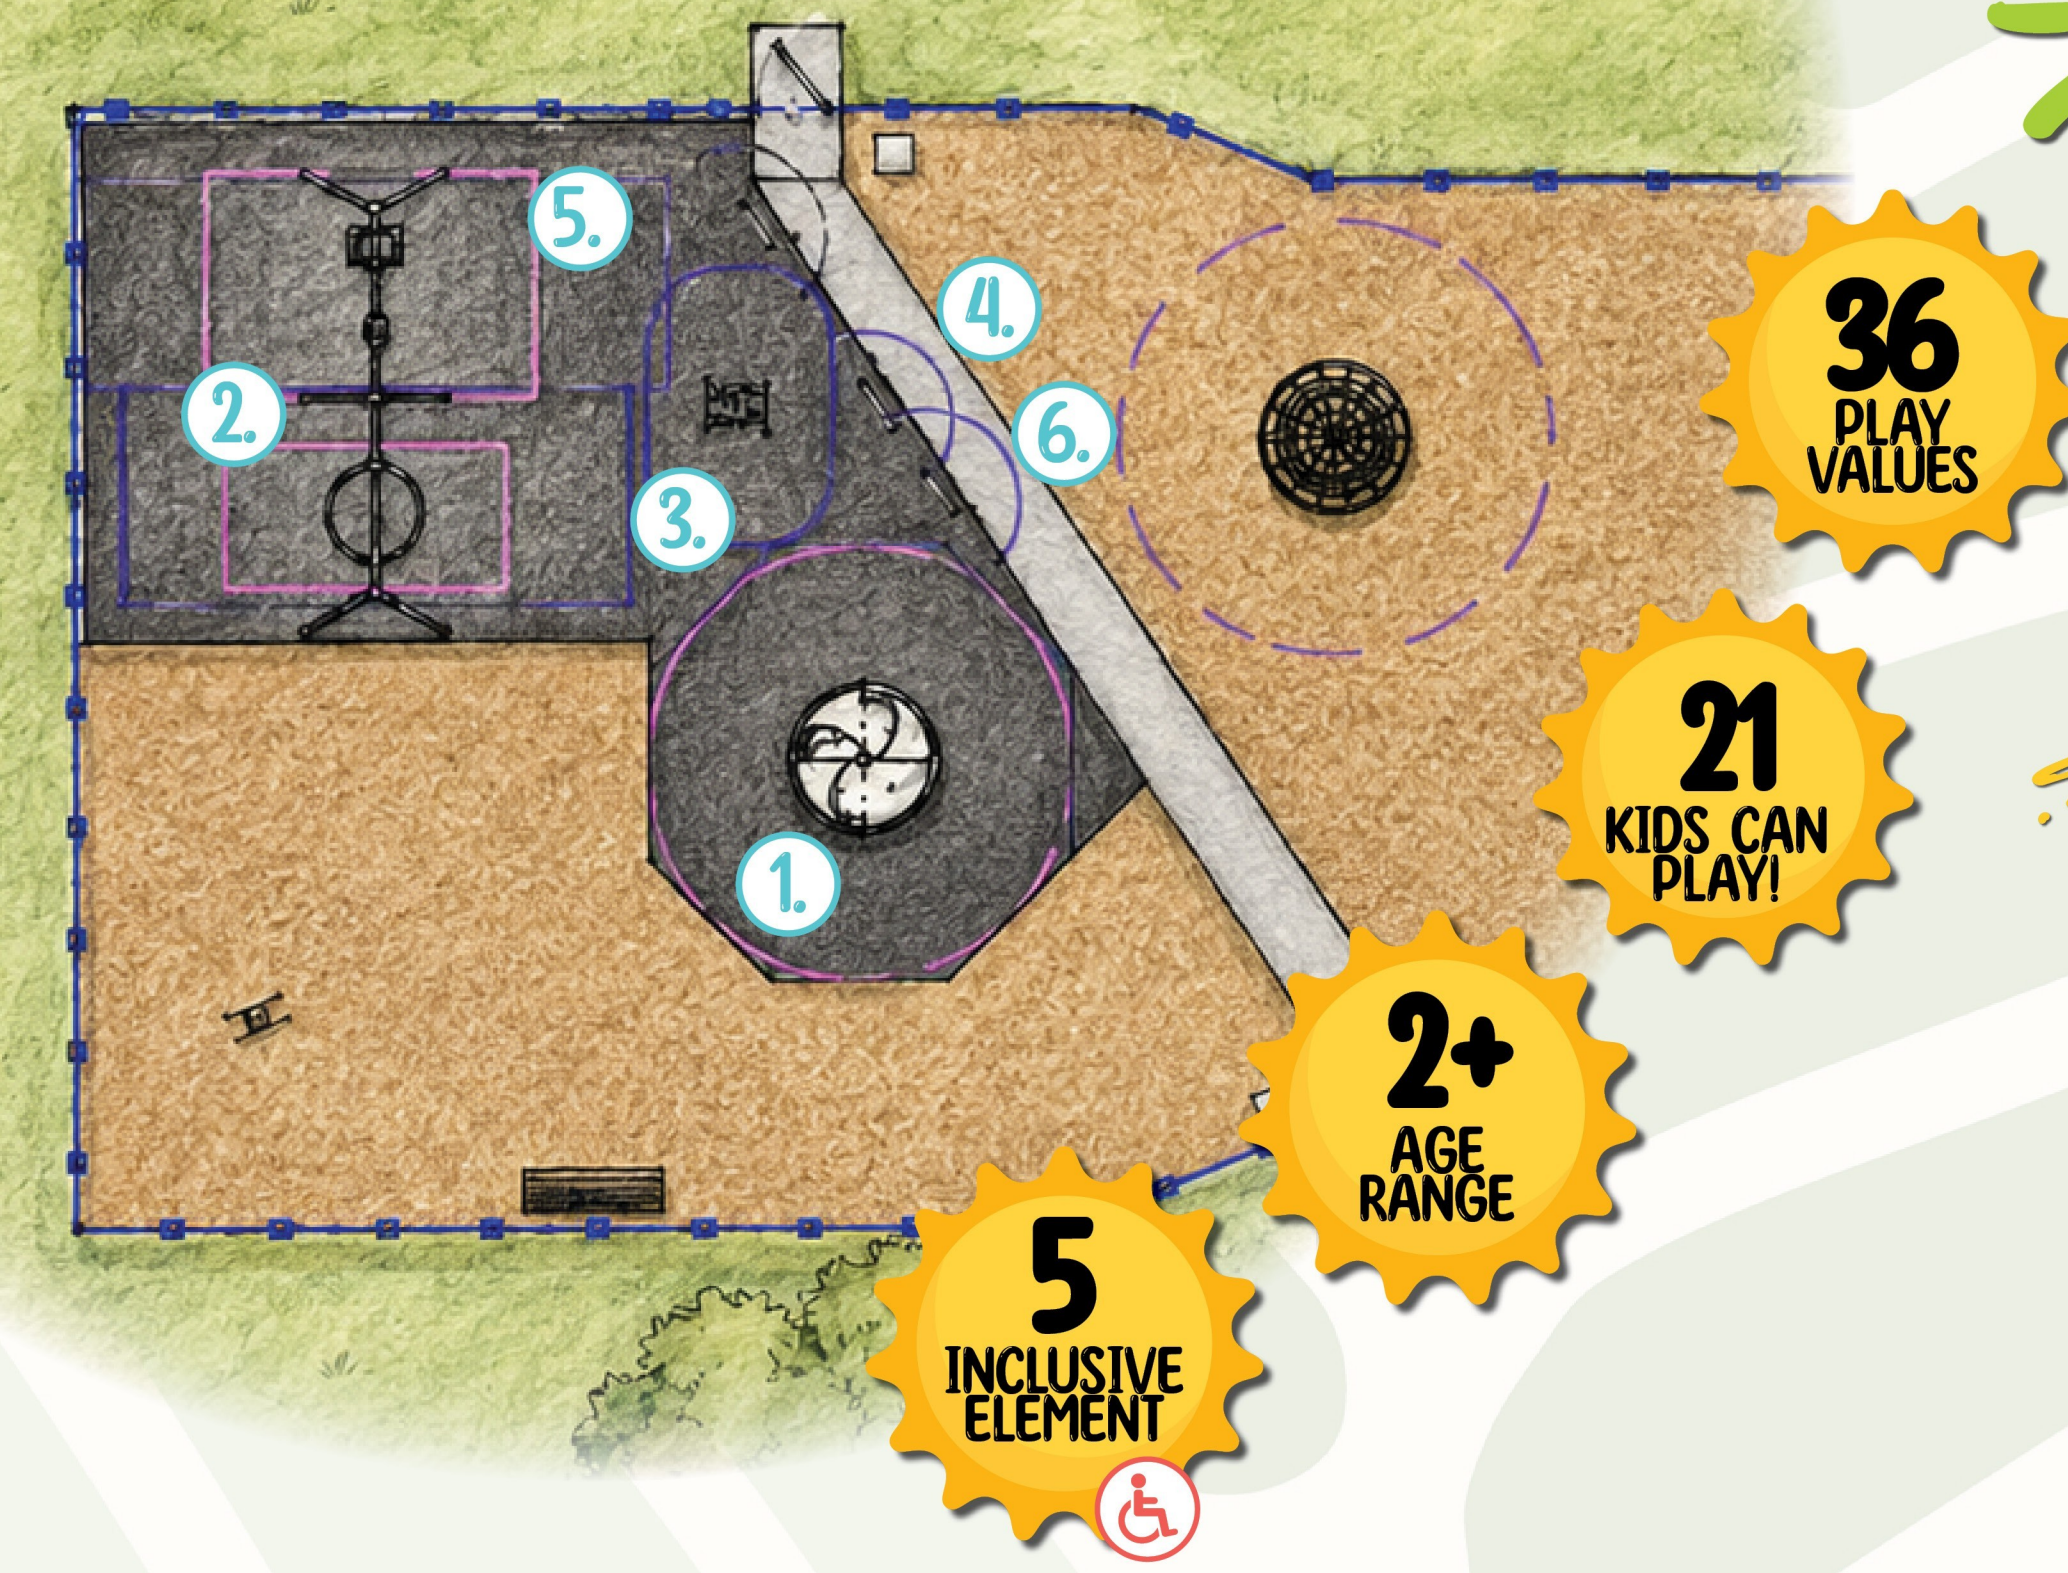

Bishopdown Play Area

Salisbury City Council




3


WARRANTY
LIFETIME
WARRANTY

*ON METAL POSTS, FRAMES, PIPES,
HPL, HDPE PANELS AND DECKS

WHEELCHAIR
ROUNDOUT

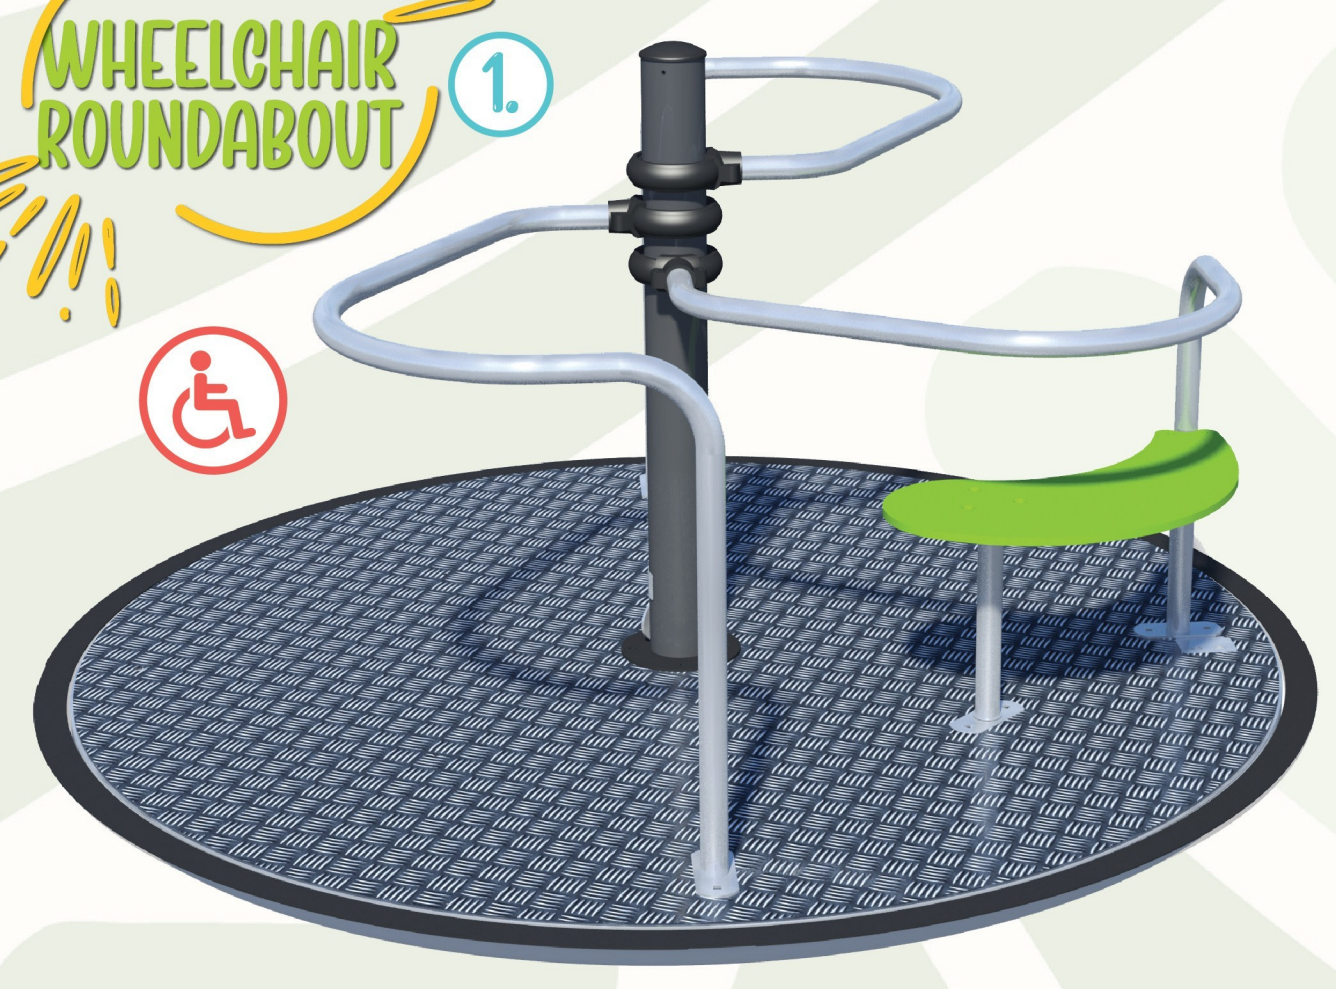

2. POD, CRADLE &
INCLUSIVE SWING

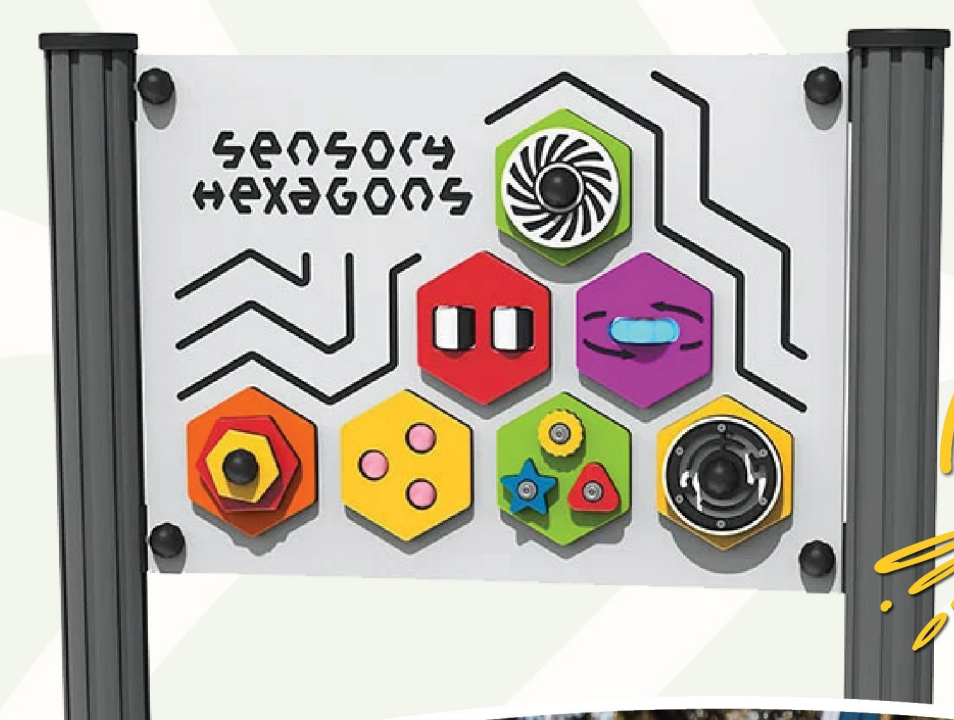


4. HEXAGON
SENSORY
PANEL



5. RAINBOW
PANEL



3. FACE TO FACE
SPRINGER

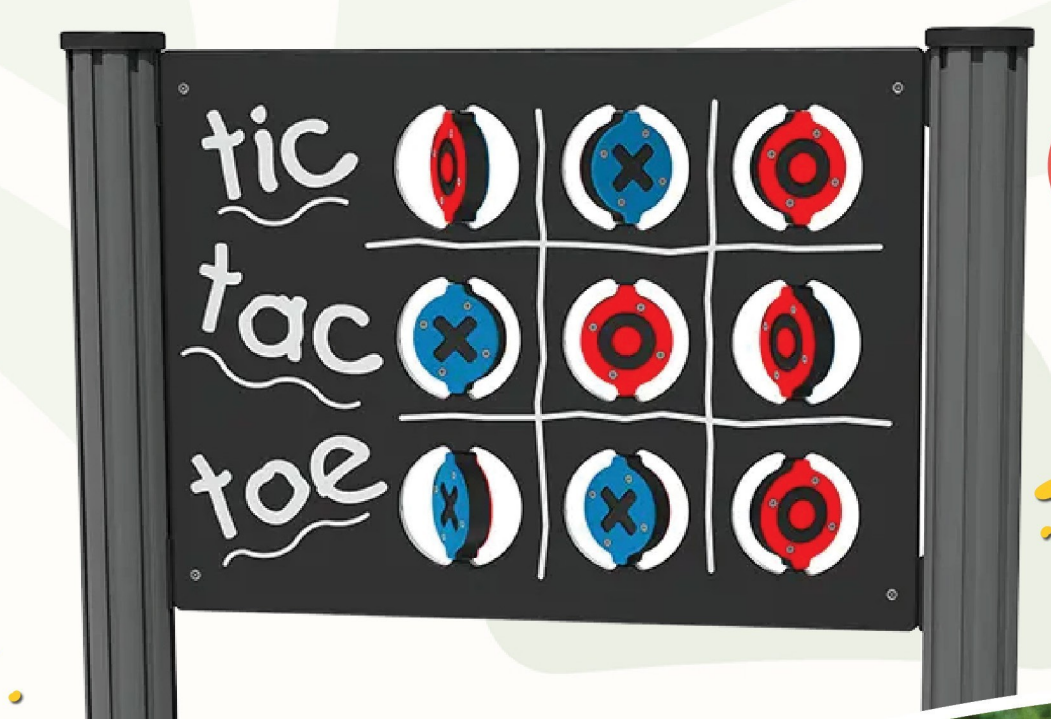

6. TIC TAC TOE
PANEL

CHECK OUT THE
UNITS INSTALLED!

